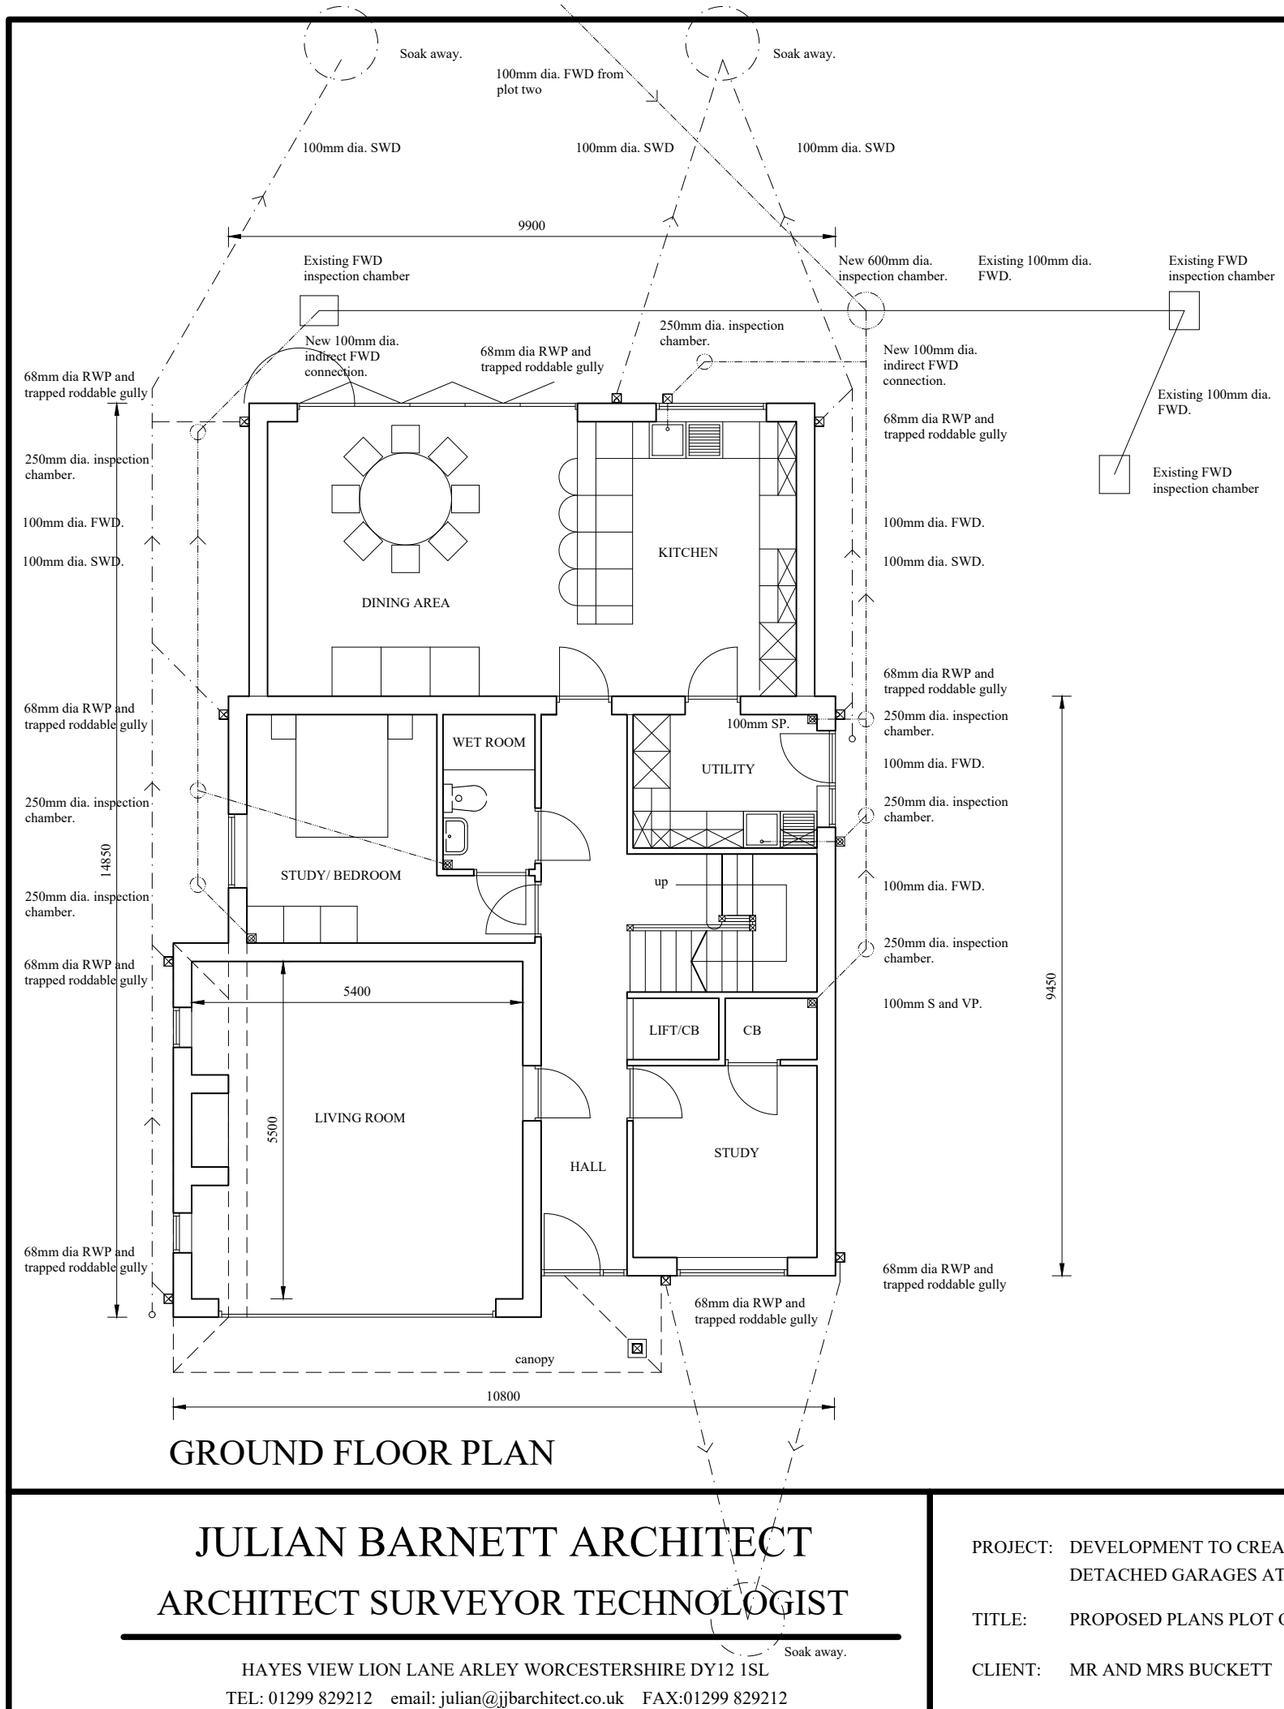

GROUND FLOOR PLAN

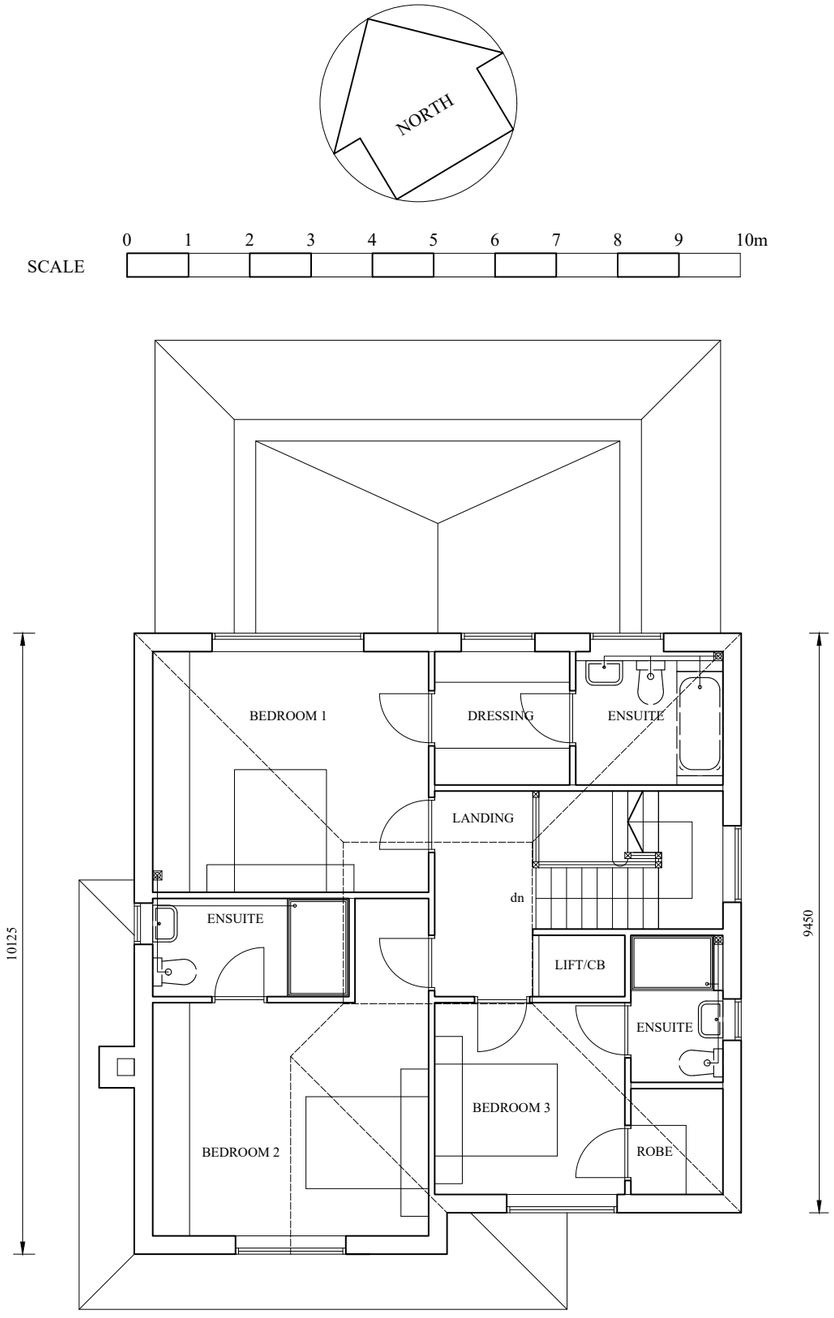

FIRST FLOOR PLAN

JULIAN BARNETT ARCHITECT

ARCHITECT SURVEYOR TECHNOLOGIST

HAYES VIEW LION LANE ARLEY WORCESTERSHIRE DY12 1SL

TEL: 01299 829212 email: julian@jjbarchitect.co.uk FAX:01299 829212

PROJECT: DEVELOPMENT TO CREATE TWO ADDITIONAL DWELLINGS AND DETACHED GARAGES AT 10 CHERRYHILL DRIVE, BARNT GREEN, BIRMINGHAM.

TITLE: PROPOSED PLANS PLOT ONE

CLIENT: MR AND MRS BUCKETT

REVISION	DATE	DESCRIPTION
D	07/04/2018	SIZE OF DWELLING REDUCED AGAIN AND REDESIGN, DRAINAGE ADDED

DRAWING NO. 2014-16-10DP

SCALE 1:100 @ A3 DATE SEPTEMBER 2014